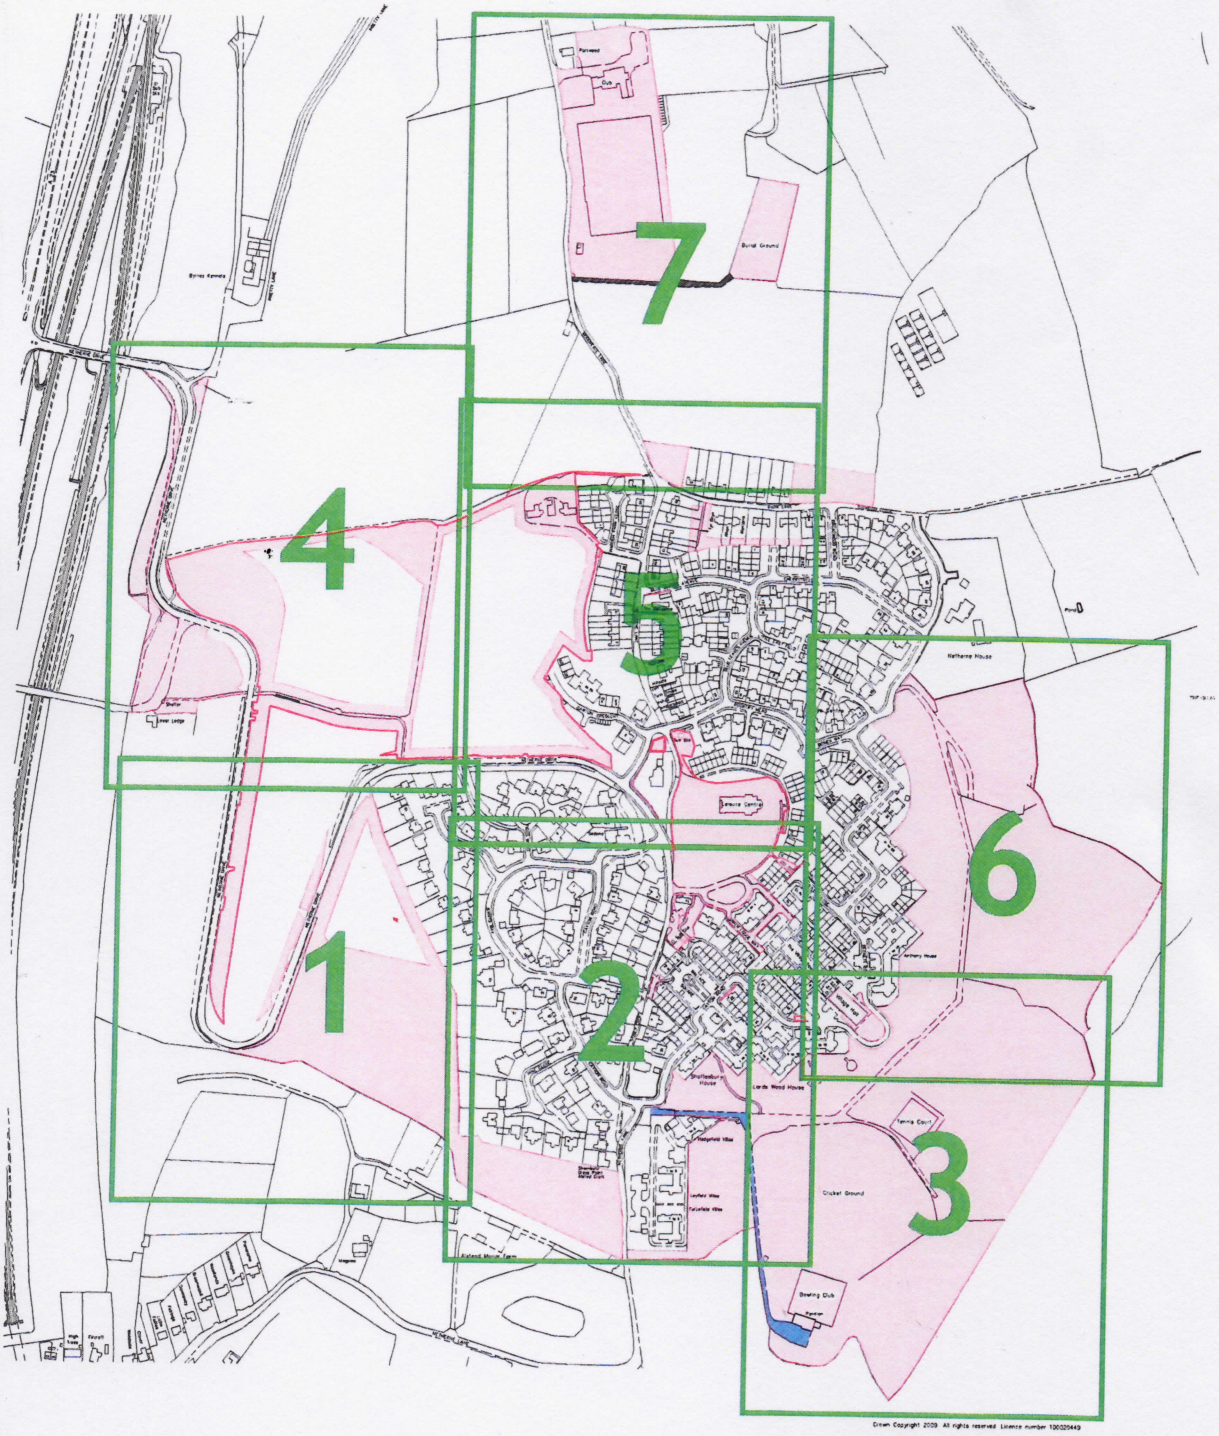

Crown Copyright 2009. All rights reserved. Licence number 100020449

Netherne on the Hill

Netherne Management Ltd
Composit Plan

2576-30-NML08a

1:2500 @ A1

gleeson

DATE June 2009